




PIPING PART PLAN - 76th FLOOR-MER - INSTALLATION
SCALE IN FEET

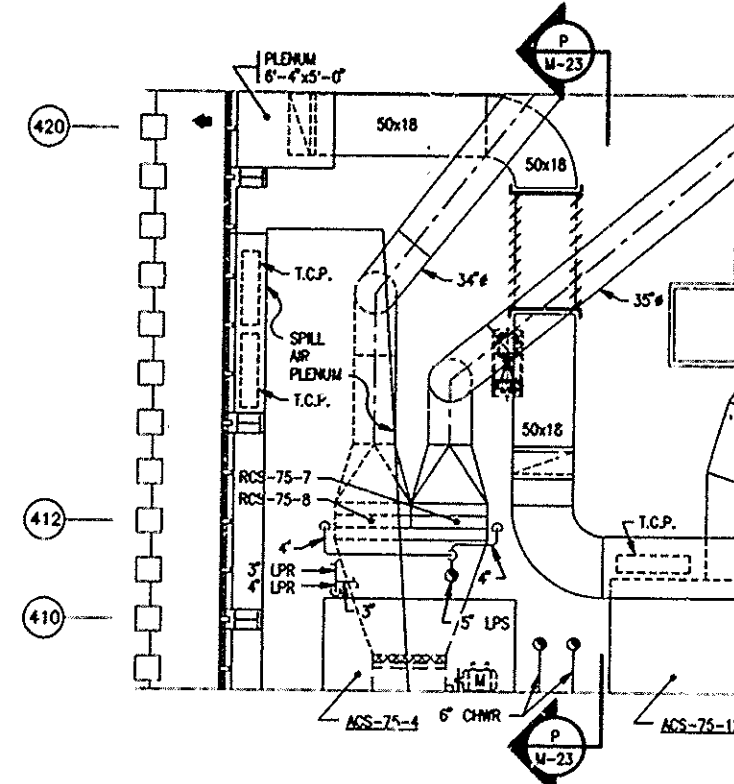


PART PLAN - REMOVAL
SCALE IN FEET

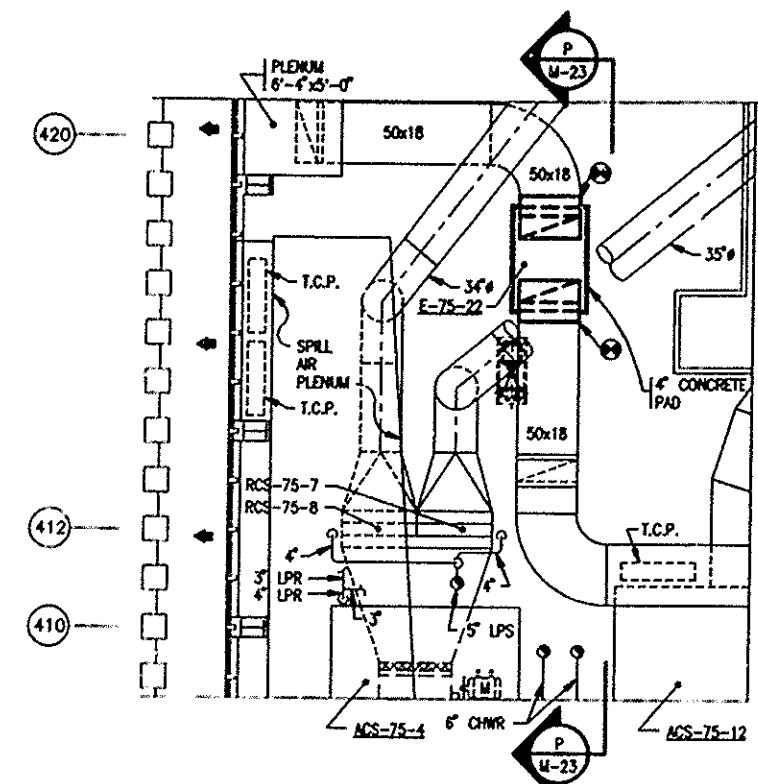

PART PLAN - INSTALLATION
SCALE IN FEET

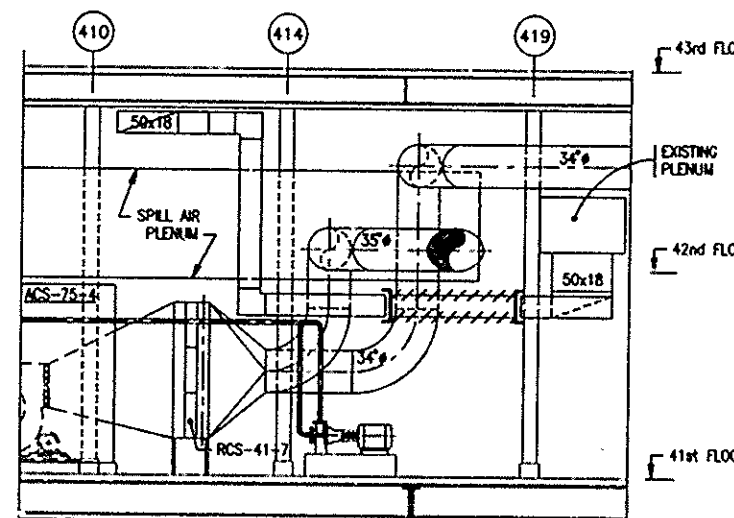

SECTION - REMOVAL
SCALE IN FEET

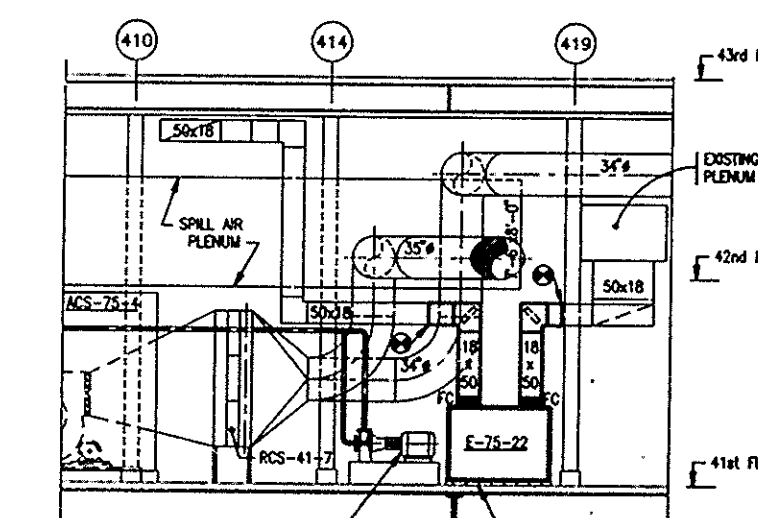

SECTION - INSTALLATION
SCALE IN FEET



Patric K. Sweeney
ENGINEERING PROGRAM MANAGER - WORLD TRADE
Alfred Brown
CHIEF MECHANICAL ENGINEER

No.	Date	Revision	Approved
-----	------	----------	----------

Engineering Department
Design Division
The World Trade Center
Electrical/HVAC
Upgrade Program

Title
**TOWER ONE AND TWO
LOW VOLTAGE
SUBSTATION
CONSTRUCTION AND
INSTALLATION**
MECHANICAL
**SUBSTATION SS-75S
TOWER ONE
PART PLANS
AND SECTIONS**

This drawing subject to conditions in contract. All inventions, ideas, designs and methods herein are reserved to Port Authority and may not be used without its written consent.

A.B./E.E.	E.E.	S.W.
Designed by	Drawn by	Checked by

Date 5/1/95 Scale AS NOTED

Contract Number Drawing Number
WTC-802.071 M-23

I HEREBY CERTIFY THAT THIS IS A TRUE AND CORRECT COPY OF ONE OF THE CONTRACT DRAWINGS CONSTITUTING A PART OF CONTRACT NO. **WTC-802.071** IN THE FORM IN WHICH SAID DRAWINGS EXISTED AT THE TIME THE SAID CONTRACT WAS EXECUTED BY THE PARTIES.
DATE 6/2/95 *Sultan A. Aslam* SPEC. WRITER
DATE 8/15/95 *Patric K. Sweeney* ENGINEER OF DESIGN